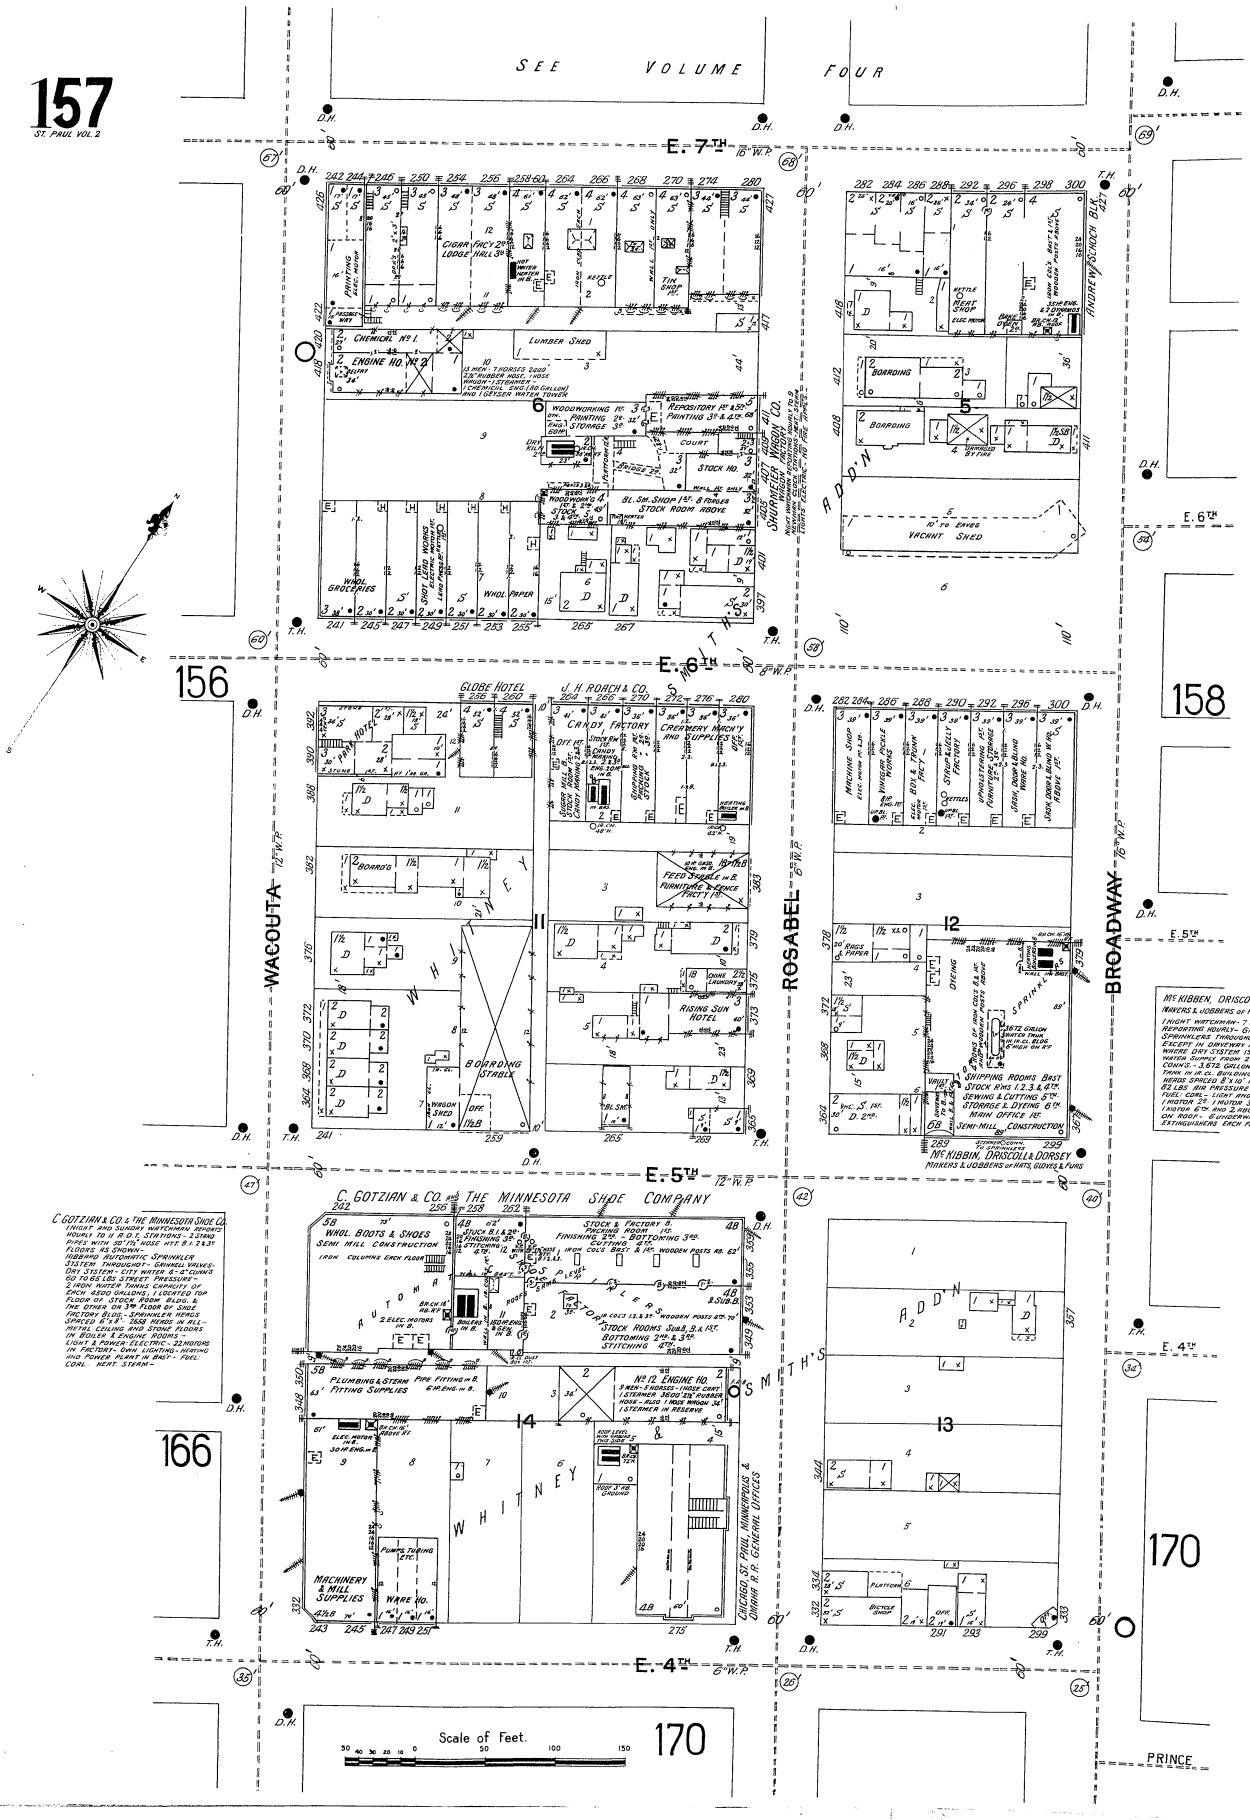
SEE VOLUME FOUR
E. 7TH
E. 6TH
E. 5TH
E. 4TH
WACOUTA
ROSABEL
BROADWAY
156
158
166
170
WHITNEY
ADD'N
GLOBE HOTEL
J. H. ROACH & CO.
CANDY FACTORY
CREAMERY MACH'Y AND SUPPLIES
BOARDING STABLE
RISING SUN HOTEL
McKIBBIN, DRISCOLL & DORSEY
MAKERS & JOBBERS OF HATS, GLOVES & FURS
C. GOTZIAN & CO. AND THE MINNESOTA SHOE COMPANY
WHOL. BOOTS & SHOES
SEMI MILL CONSTRUCTION
PLUMBING & STEAM PIPE FITTING
FITTING SUPPLIES
MACHINERY & MILL SUPPLIES
CHICAGO, ST. PAUL, MINNEAPOLIS & OMAHA R.R. GENERAL OFFICES
Scale of Feet.
PRINCE